J2 Engineers – X:\DRAWINGS\ACTIVE\Middleburg\MT1903 – Town Hall\MT1903-00-PBASE-OPTION 2.dwg [EXHIBIT 24X36] August 04, 2020 – 2:31pm cmayala

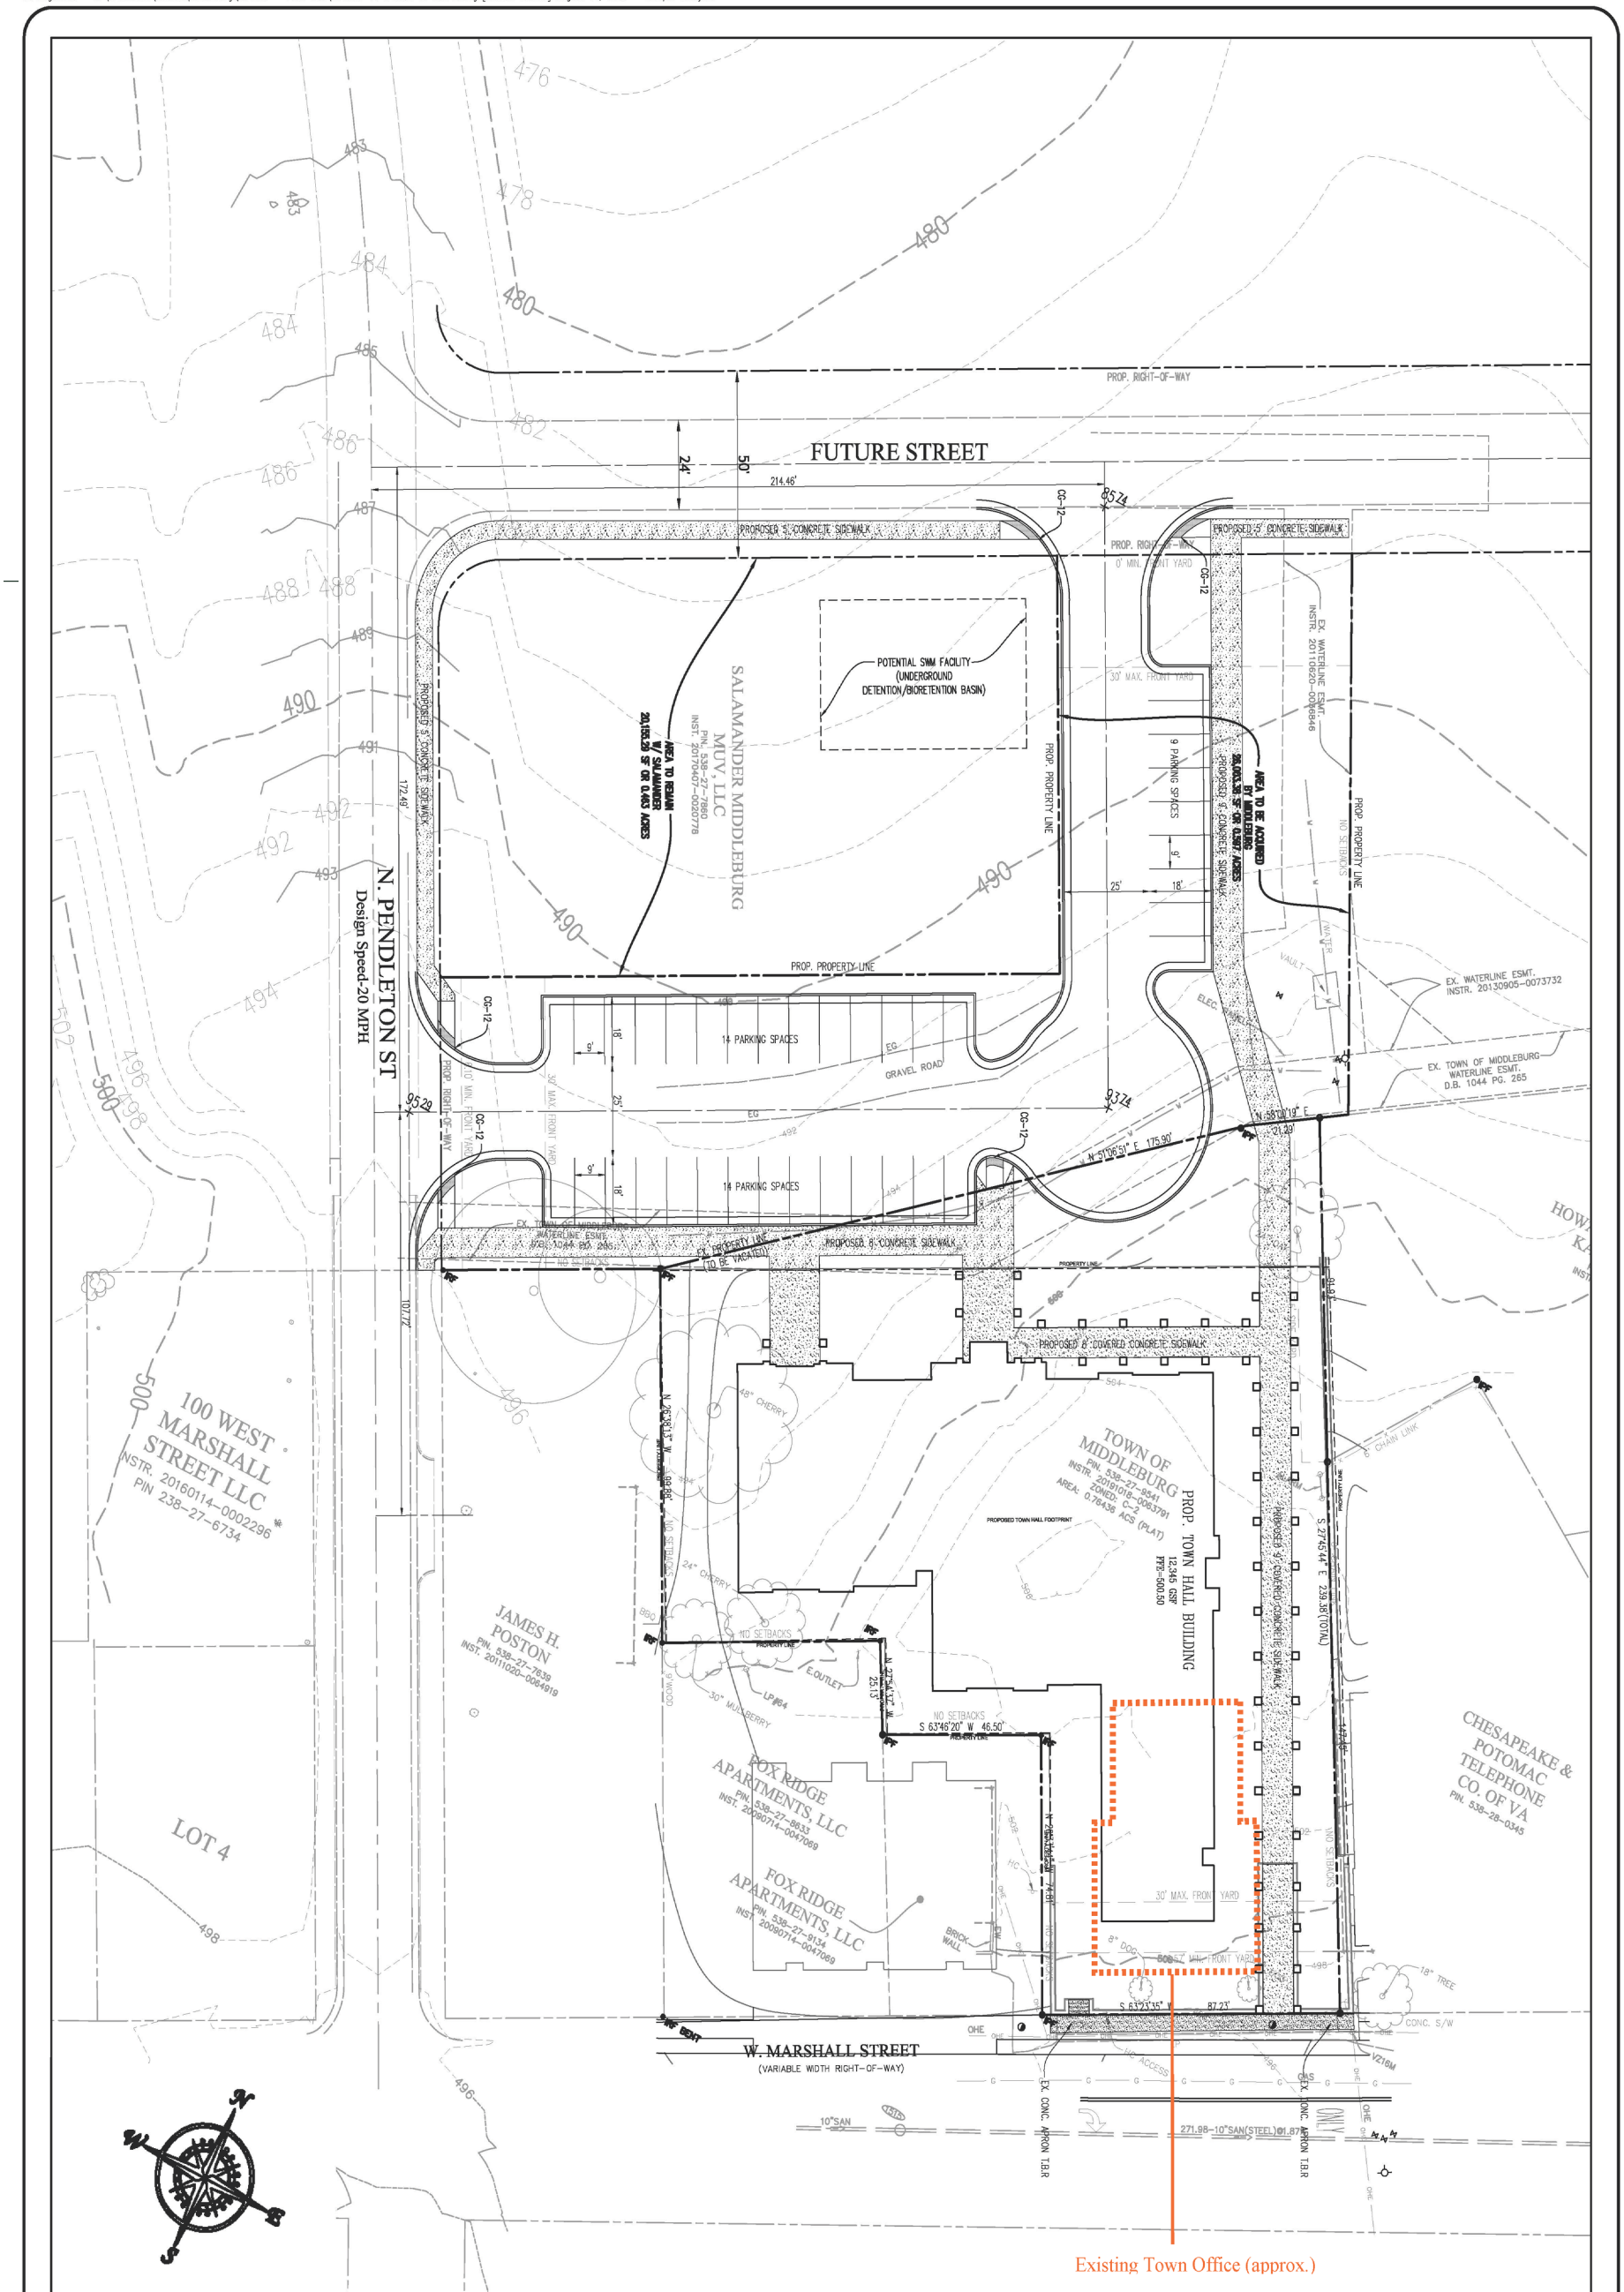

J2 Engineers, Inc.
4080 Lafayette Center Drive
Suite 330
Chantilly, VA 20151
703.361.1550 (office)
703.956.6845 (fax)
www.j2engineers.com

PRELIMINARY SITE LAYOUT EXHIBIT

MIDDLEBURG TOWN HALL BUILDING

TOWN OF MIDDLEBURG, VIRGINIA

SCALE: 1"=20'

AUGUST 4, 2020